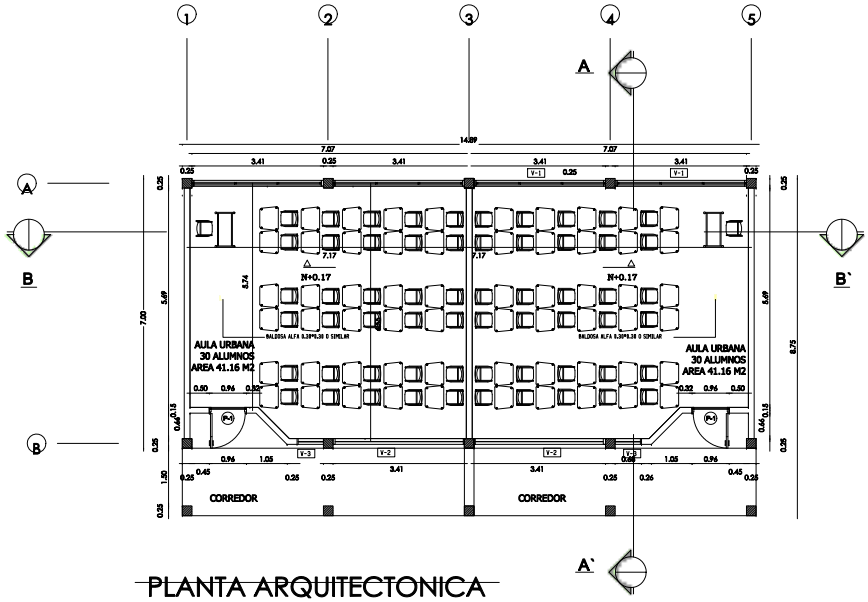

PLANTA ARQUITECTONICA

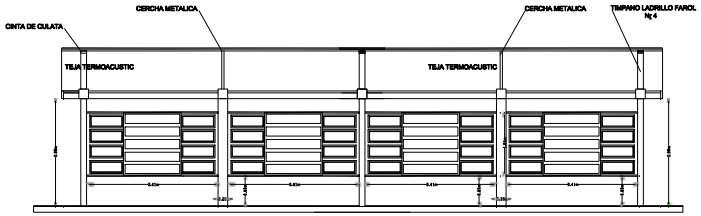

CORTE LONGITUDINAL B-B
ESC- 1:50

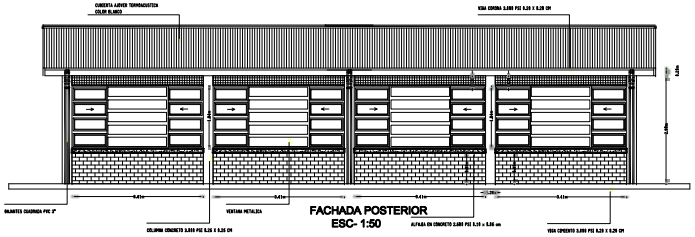

FACHADA POSTERIOR
ESC- 1:50

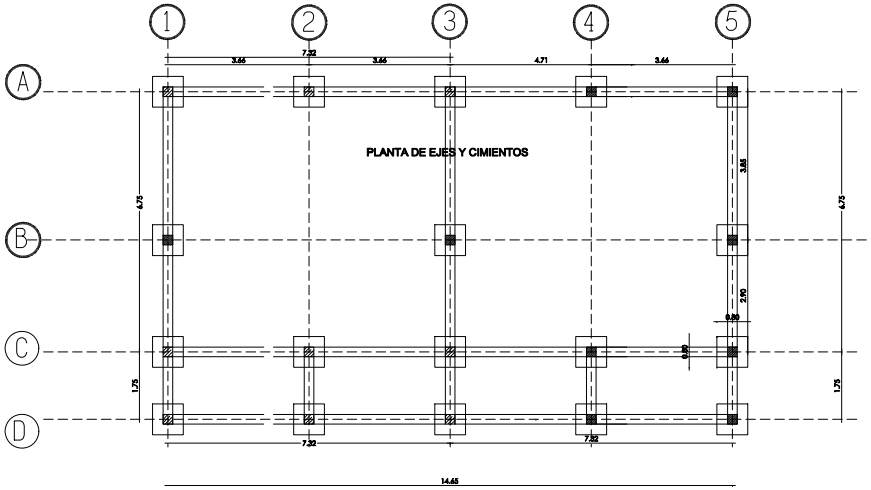

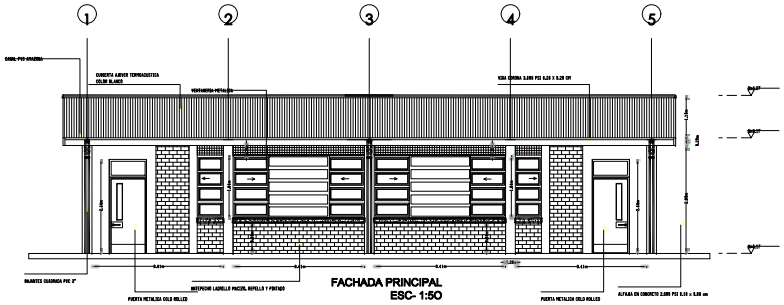

FACHADA PRINCIPAL
ESC- 1:50

EMBASSSY UNITED STATES OF AMERICA BOGOTA, COLOMBIA MILGP SECTION	Project SCHOOL CONSTRUCTION	Contains ARCHITECTONIC PLAN VIEW, FOOTINGS PLAN VIEW, FACADES AND SECTIONS	Requerimient No:
	Place JHON F. KENNEDY SCHOOL - MUNICIPALITY OF LA MACARENA	Scale: 1:100	Date Feb 2011
			Drawing No. 1 / 3