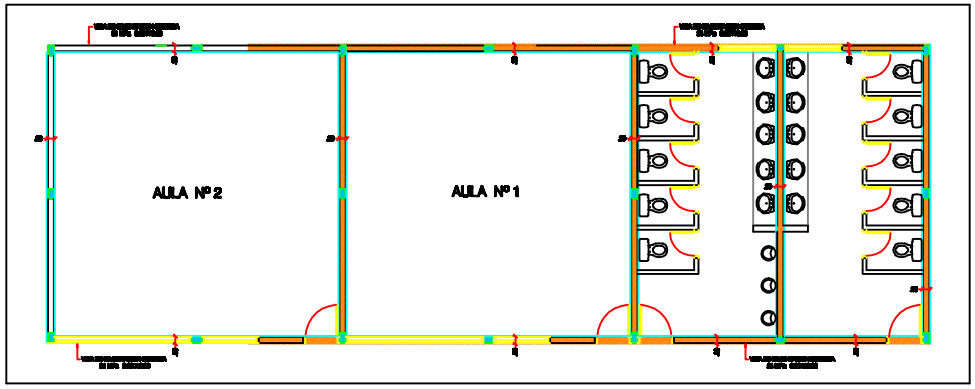

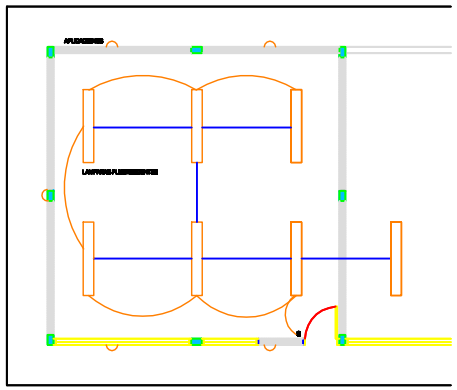

PLANTA RED ELECTRICA

PLANTA DECIMENTACION

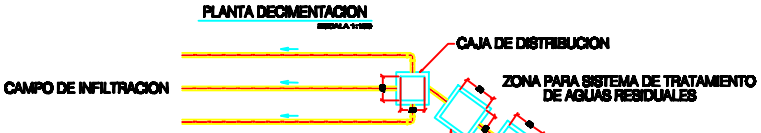

MATERIALES
CONCRETO Fc=21 MPa
ACERO Fy=420 MPa

SCHEMES PROVIDED BY CAJIBIO MAJOR`S OFFICE. CONTRACTOR WILL REVIEW AS STABLISHED ON SOW

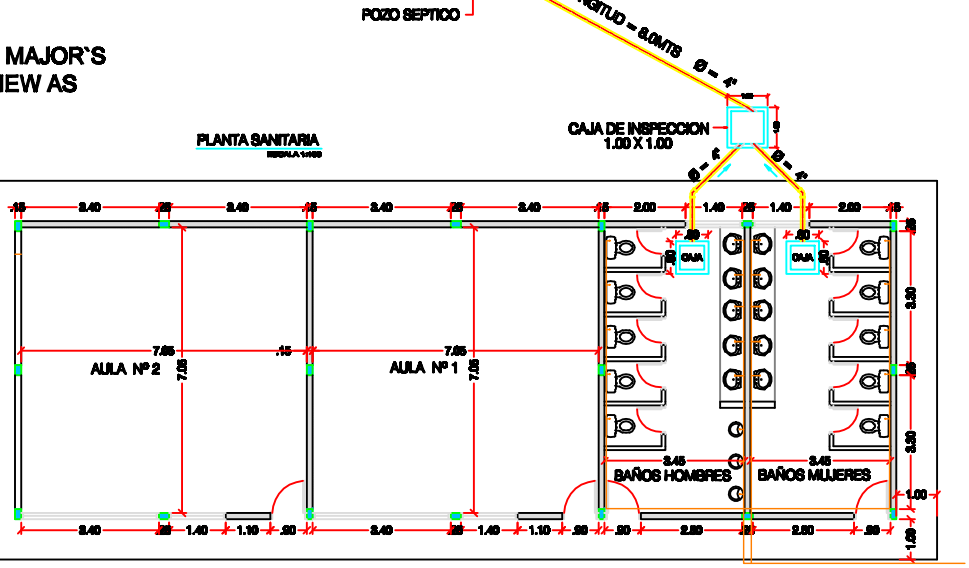

	EMBASSSY UNITED STATES OF AMERICA BOGOTA, COLOMBIA MILGP SECTION	Project SCHOOL CONSTRUCTION	Contains TUBERIA PVC PRESION 1/2" ELECTRICAL, SANITARIAN AND FOOTINGS PLAN VIEW	Requerimient No:
		Place VEREDA EL RICAURTE, EL DINDE, CAJIBIO, CAUCA	Scale: 1:100	Date March 2008
				Drawing No. 2 / 2