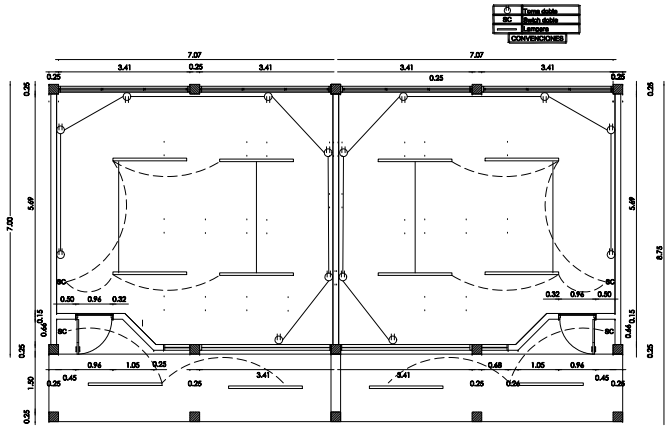

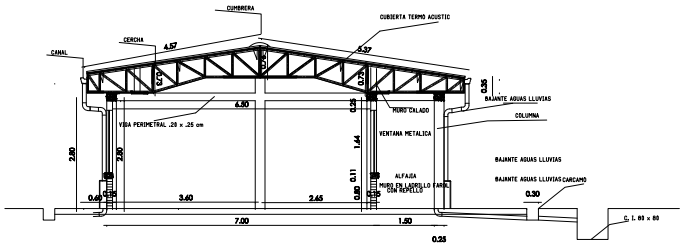

CORTE TRANSVERSAL A - A'

INSTALACION ELECTRICA

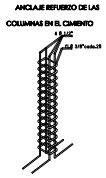

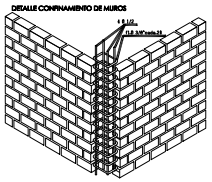

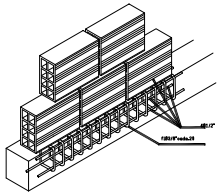

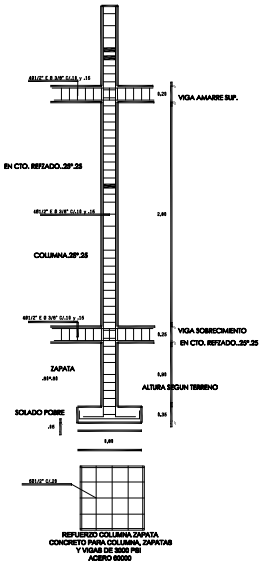

DETALLES ESTRUCTURALES

	EMBASSSY UNITED STATES OF AMERICA BOGOTA, COLOMBIA	Project SCHOOL CONSTRUCTION	Contains ELECTRICAL PLAN VIEW, STRUCTURAL DETAILS, ROOF STRUCTURE SECTION.	Requerimient No:
	MILGP SECTION	Place JHON F. KENNEDY SCHOOL - MUNICIPALITY OF LA MACARENA	Scale: 1:100	Date Feb 2011 Drawing No. 2 / 3