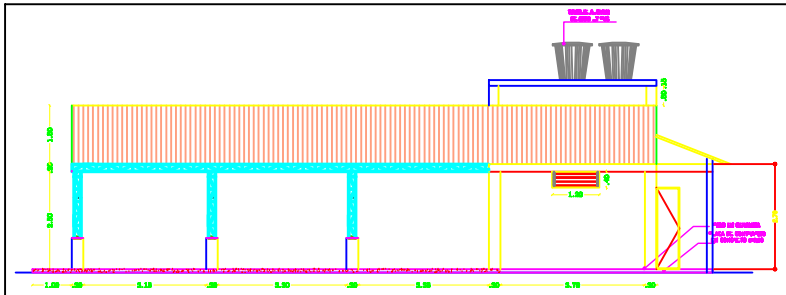

FACHADA LATERAL

ESC 1_____100

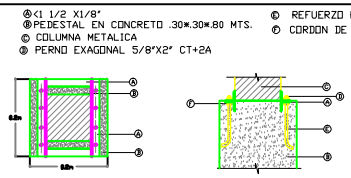

ANCLAJE COLUMNA A PEDESTAL

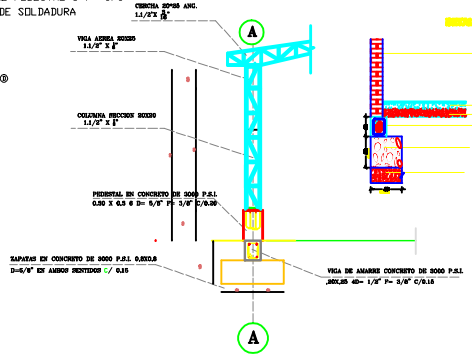

DETALLE CUBIERTA

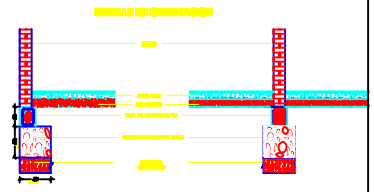

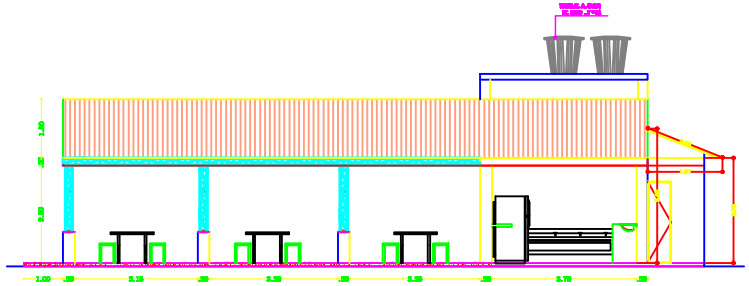

CORTE LONGITUDINAL A-A"

ESC 1_____100

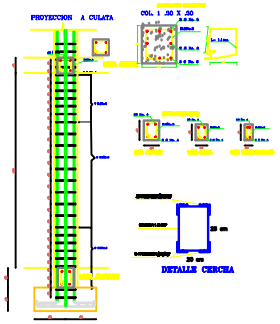

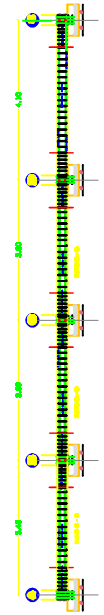

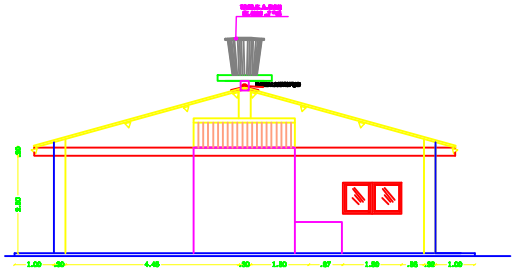

FACHADA POSTERIOR

ESC 1_____100

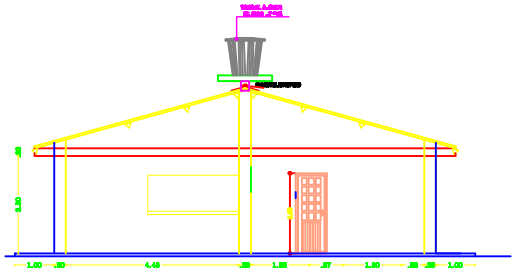

CORTE TRANSVERSAL B - B"

ESC 1_____100

CORREA TIPO

DETALLE DE ZAPATA

SCHEMES PROVIDED BY MESETAS MAJOR`S OFFICE. CONTRACTOR WILL REVIEW AS STABLISHED ON SOW

	EMBASSSY UNITED STATES OF AMERICA BOGOTA, COLOMBIA MILGP SECTION	Project DINING FACILITY CONSTRUCTION	Contains SECTIONS, FAÇADES AND DETAILS PLAN VIEW	Requerimient No:
		Place LOS FUNDADORES SCHOOL, MESETAS - META	Scale: 1:100	Date March 2011
				Drawing No. 3 / 3