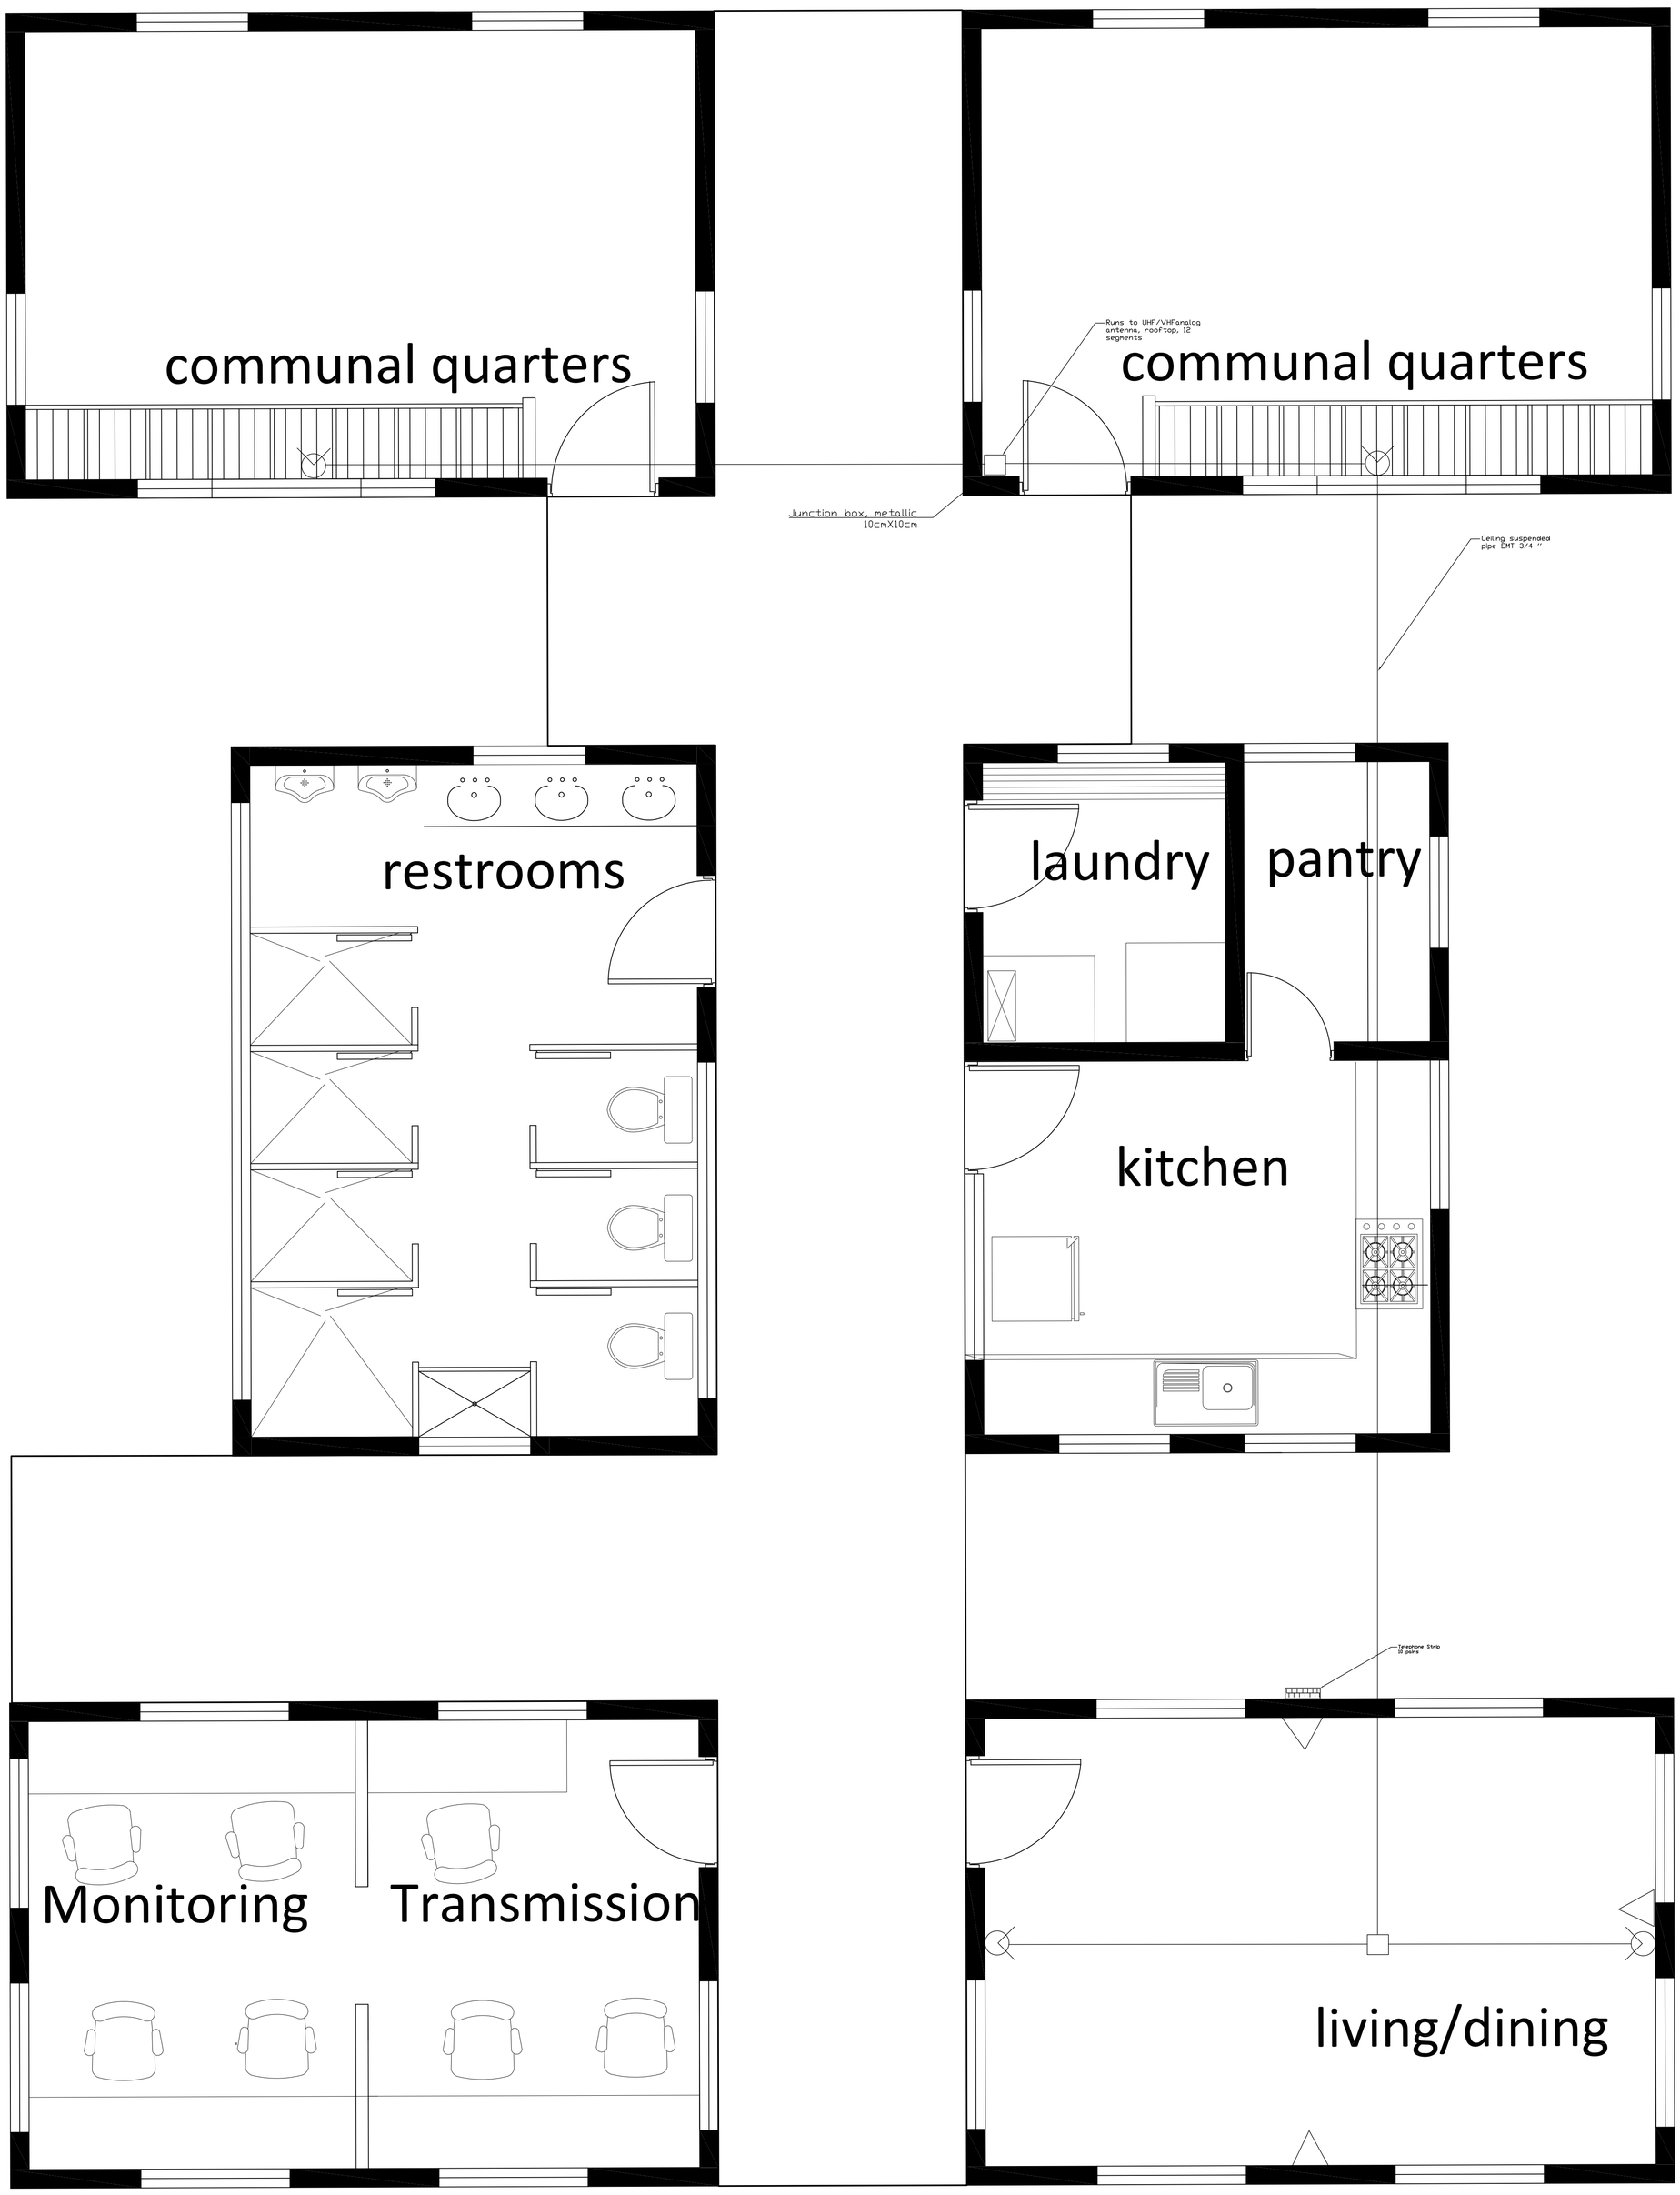

	EMBASSY OF THE UNITED STATES OF AMERICA BOGOTA, COLOMBIA	PROJECT: PSIB-ALOJAMIENTO Y OFICINAS	CONTAIN : TV and Telephone distribution Plan	REQUEST No: 17848
	CONSTRUCTION SECTION NAS	LOCATION: Batallon fluvial de infanteria de marina No. 10 Guapi, Cauca	△ Single Telephone drop ⊘ TV output □ Junction box 10cm x 10cm	DATE: December 28, 2010 PLAN No: E11